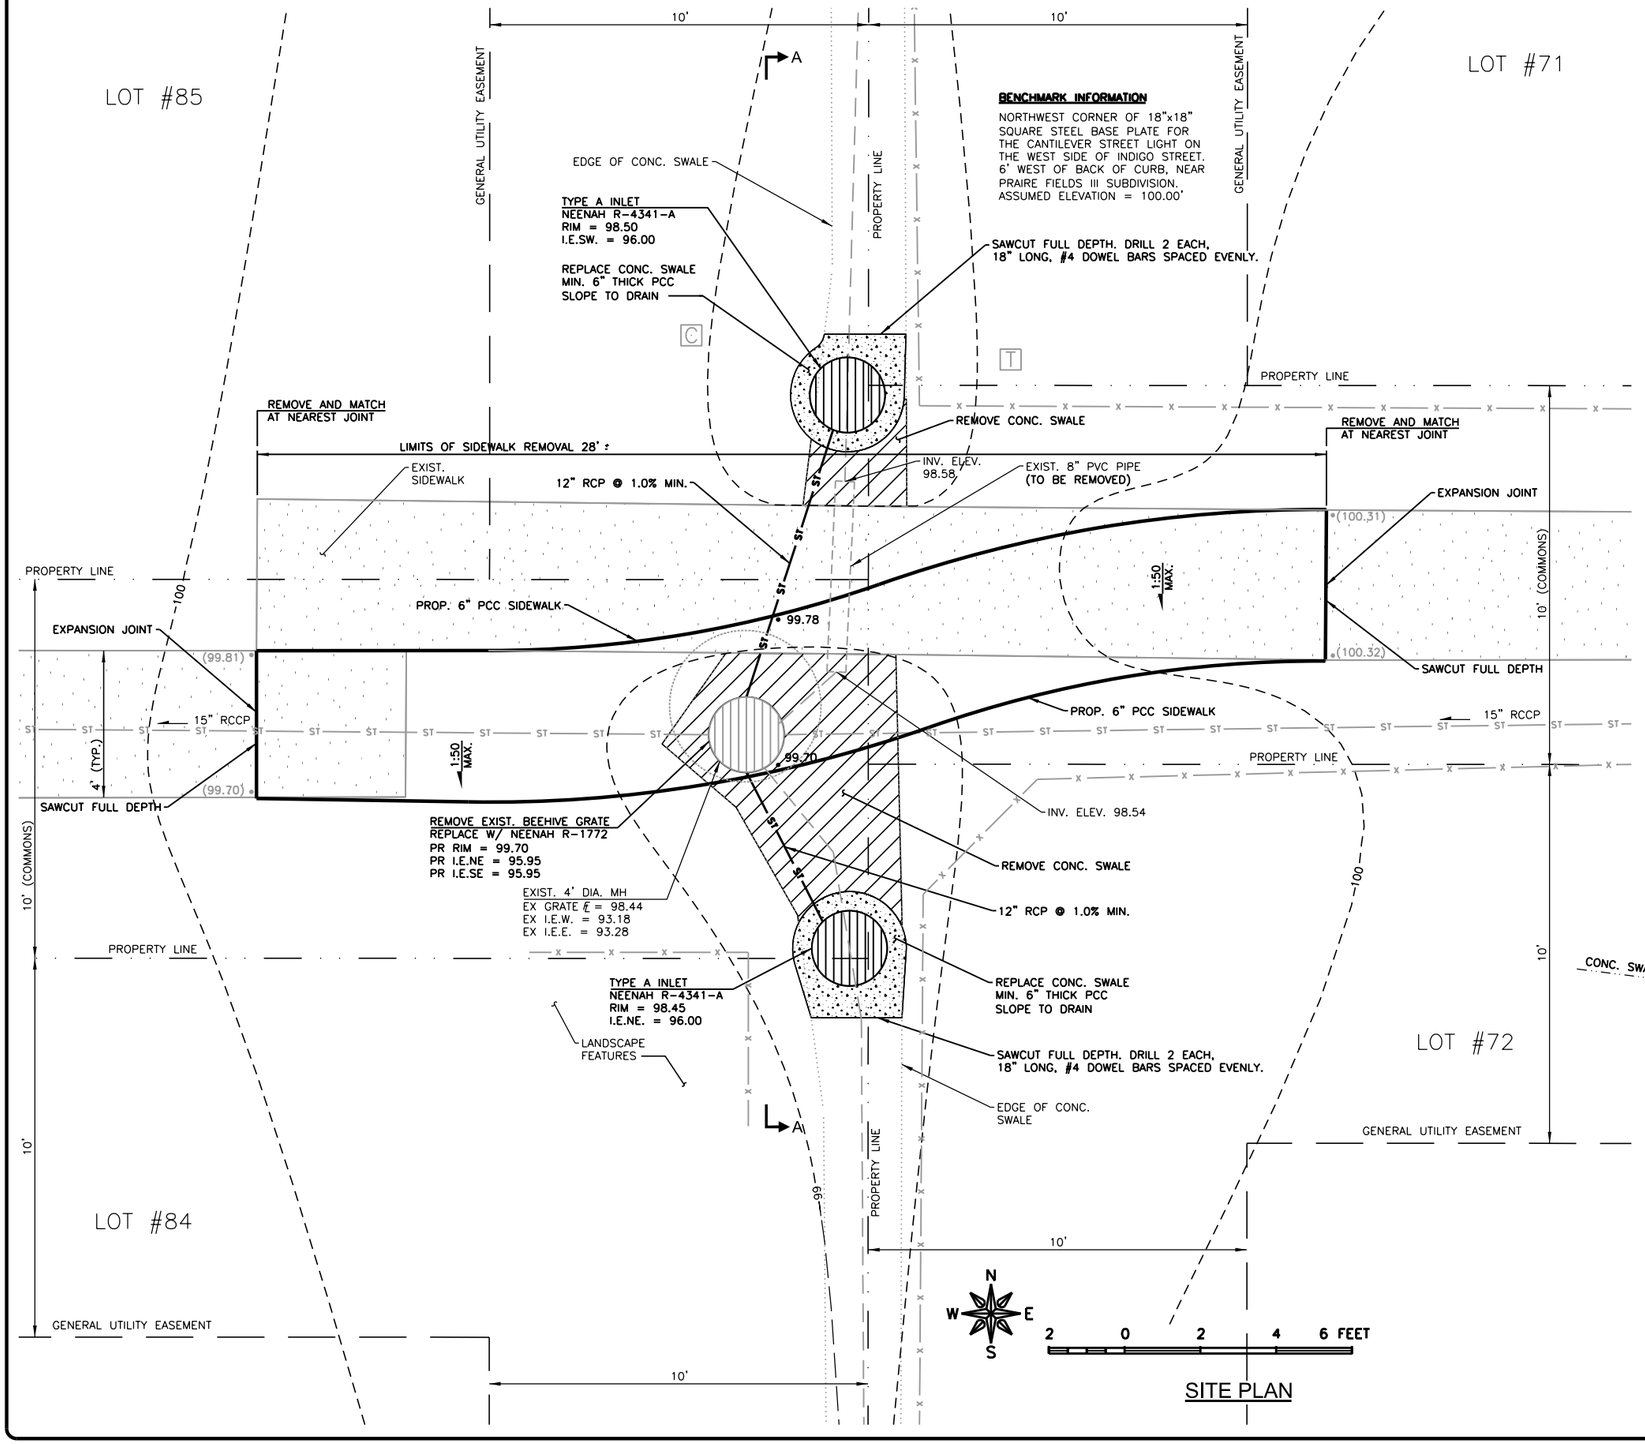

SITE PLAN

NOTES & SPECIFICATIONS

1. ALL SIDEWALK CONSTRUCTION SHALL BE PERFORMED IN ACCORDANCE WITH SECTION 424 OF THE IDOT STANDARD SPECIFICATIONS FOR ROAD & BRIDGE CONSTRUCTION.
2. ALL STORM SEWER CONSTRUCTION SHALL BE PERFORMED IN ACCORDANCE WITH SECTION 550 OF THE IDOT STANDARD SPECIFICATIONS FOR ROAD & BRIDGE CONSTRUCTION.
3. J.U.L.I.E. – CONTACT 1-800-892-0123 PRIOR TO CONSTRUCTION.
4. STORM STRUCTURE CASTINGS LISTED ARE NEENAH FOUNDRY. AN EQUIVALENT MAY BE USED WITH THE ENGINEER'S APPROVAL.
5. SEED ALL DISTURBED AREAS AFTER COMPLETION OF GRADING WORK.
6. ALL LABOR, EQUIPMENT & MATERIALS CALLED FOR IN THESE PLANS SHALL BE FURNISHED BY THE SELECTED CONTRACTOR AS NECESSARY TO COMPLETE THE VARIOUS IMPROVEMENTS.
7. ALL ELEVATIONS ARE BASED ON A LOCAL DATUM.

SUMMARY OF QUANTITIES

SIDEWALK REMOVAL	127 SQ FT
6" PCC SIDEWALK	114 SQ FT
CONC. SWALE REMOVAL	49 SQ FT
CONC. SWALE REPLACEMENT	13 SQ FT
TY A INLET w/ GRATE	2 EACH
REPLACE CASTING	1 EACH
12" RCP	10 FT
SEEDING	AS NEEDED
TOPSOIL	AS NEEDED

LEGEND

EX	PR	
ST	ST	STORM SEWER
		STORM STRUCTURE
		SIDEWALK
		CONCRETE SWALE REMOVE / REPLACE
		PROPERTY LINE
		GENERAL UTILITY EASEMENT
		SWALE EDGE
C		SPLICE BOX, CTV
T		SPLICE BOX, TELEPHONE
x		FENCE
•(100.00)	•100.00	SPOT ELEVATION
101		CONTOUR

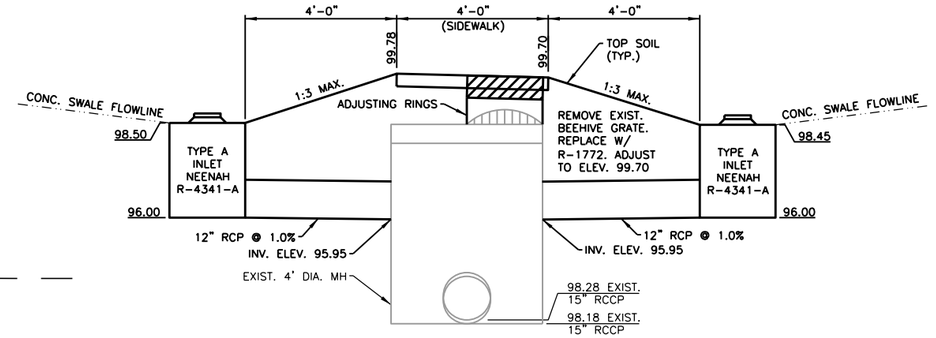

SECTION A-A

CHAD M. OSTERBUR 062-059195 LICENSED PROFESSIONAL ENGINEER OF ILLINOIS

OCT 7, 2014

CHAD M. OSTERBUR, ILPE 059195
LICENSE EXPIRES: NOVEMBER 30, 2014

FEHR GRAHAM
ENGINEERING & ENVIRONMENTAL
ILLINOIS DESIGN FIRM NO. 184-003525
ILLINOIS
IOWA
WISCONSIN

OWNER/DEVELOPER:
PRAIRIE FIELDS HOME OWNER'S ASSOCIATION
SAVOY, IL

PROJECT AND LOCATION:
PRAIRIE FIELDS III & IV
SAVOY, IL

DRAWN BY: RJT
APPROVED BY: CMO
DATE: OCT 3, 2014
SCALE: AS SHOWN

REVISIONS

REV. NO.	DESCRIPTION	DATE

DRAWING: SITE PLAN

G:\Microstation\14\14-756\Plans\14-756-S-Plan00-Site Plan.dgn

JOB NUMBER: 14-756

SHEET NUMBER: 1 of 1

PLOT DATE: 10/8/2014

© 2014 FEHR GRAHAM